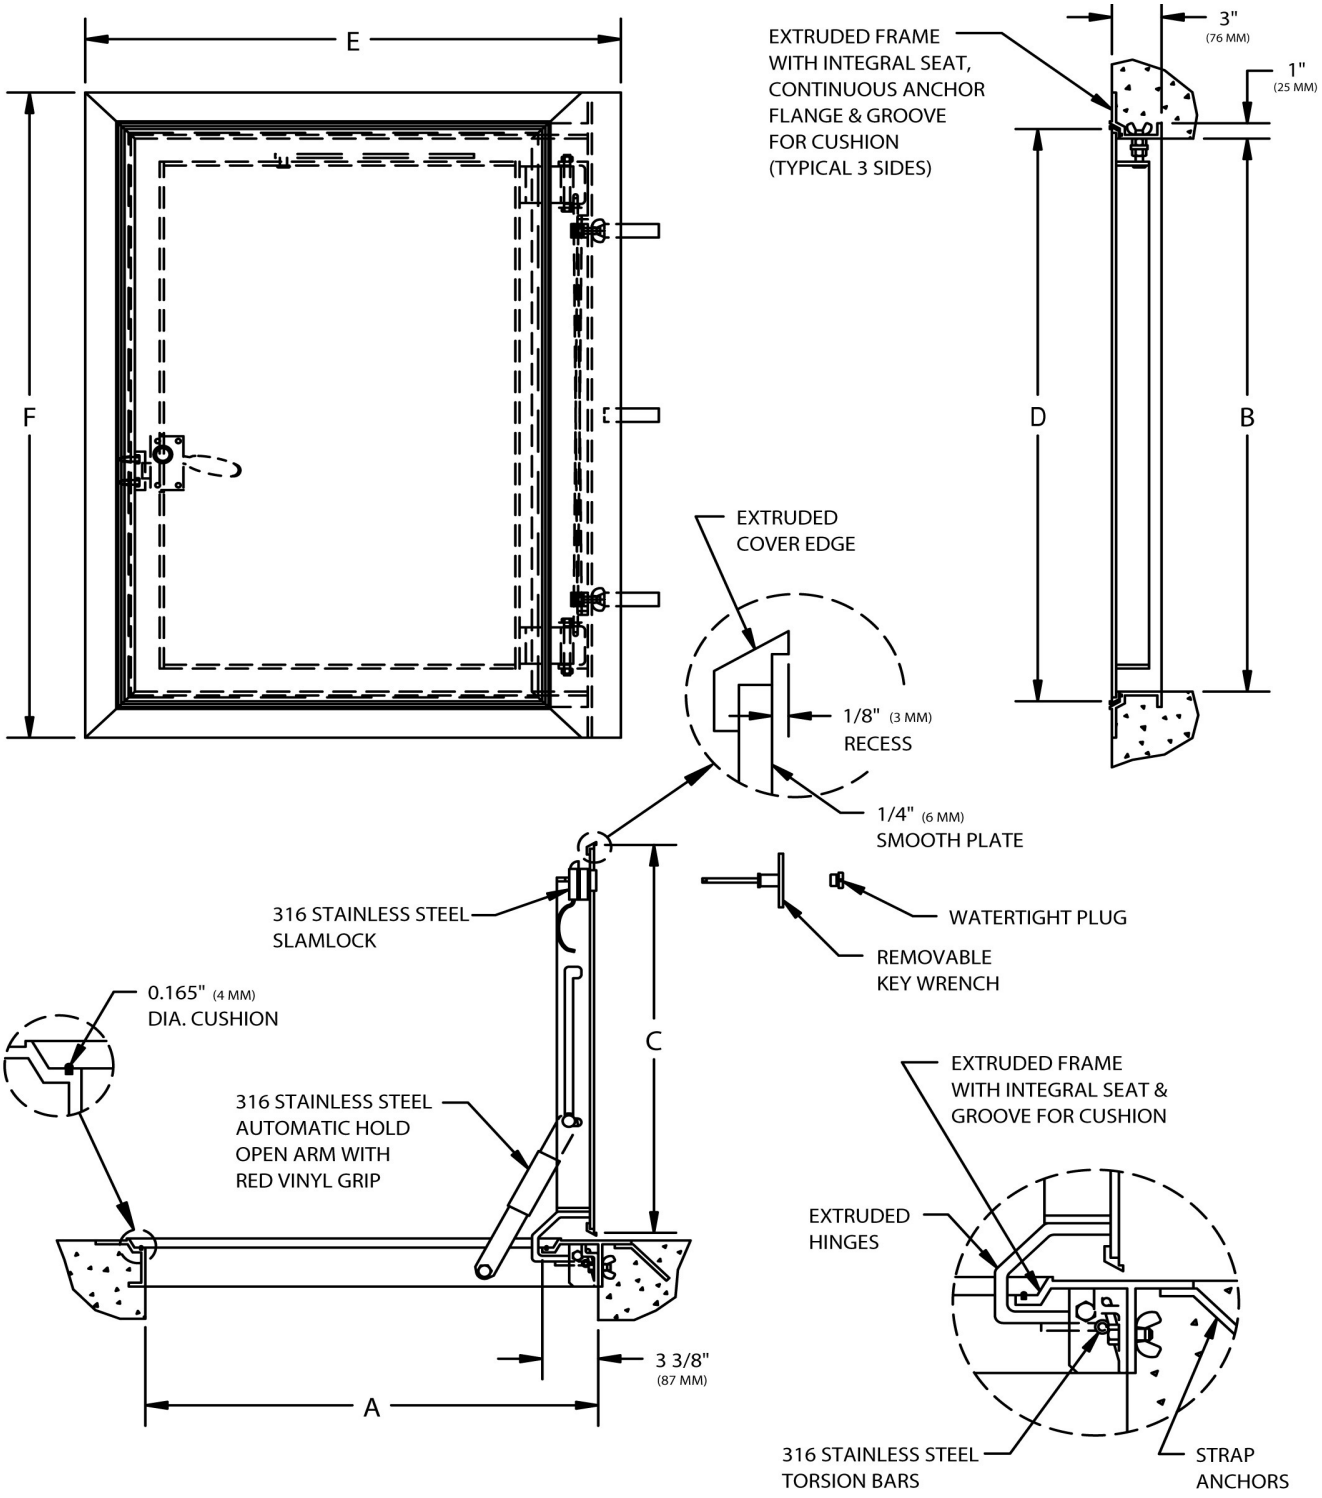

NOTE:
-MATERIAL: ALUMINUM WITH 316 STAINLESS STEEL NUTS & BOLTS, SLAMLOCK, TORSION BARS & HOLD OPEN ARM.
-LOADING: 150 LBS. PER SQ. FT. (732 KG. PER SQ. M)
-BITUMINOUS COATING IS APPLIED TO AREA OF FRAME IN CONTACT WITH CONCRETE.

U.S.F. FABRICATION, INC.
HIALEAH, FLORIDA

R-APS _____ X _____
(C) (D)